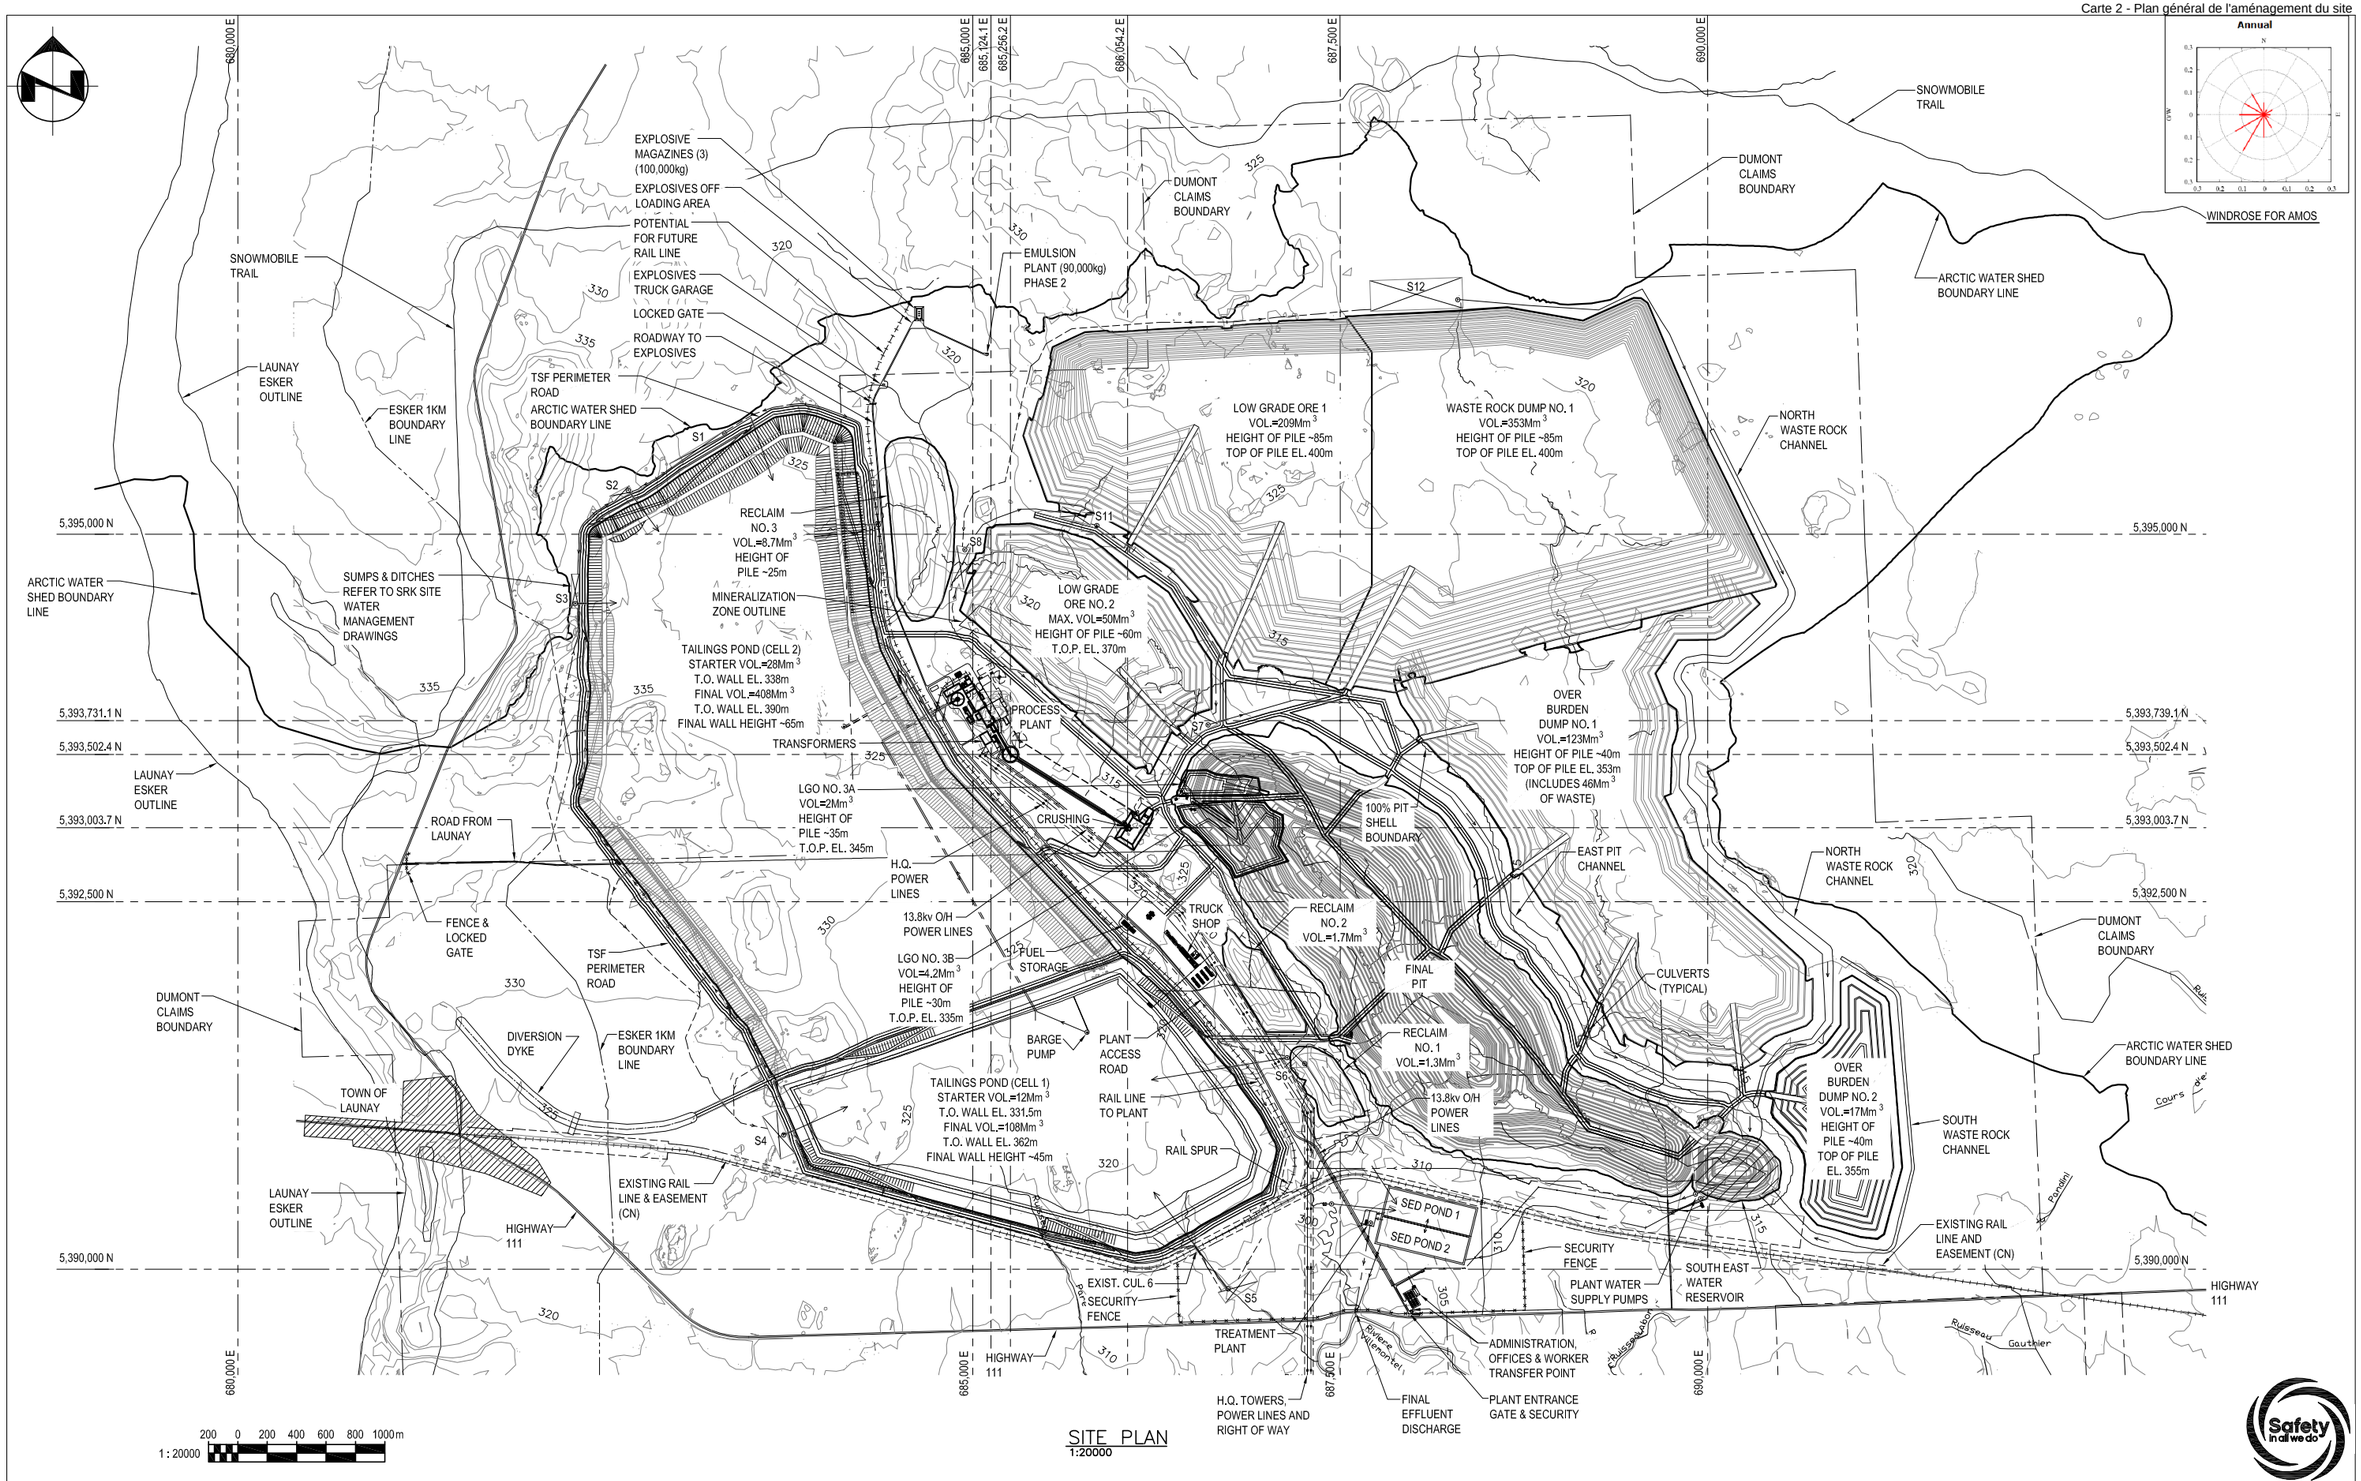

SITE PLAN
1:20000

Safety in all we do

										DRAWN	C. WAUGH	12.07.17	
		E	CW	13.06.07	ISSUED FOR STUDY	CW	SS	DM		CHECKED	D MARKOVIC	13.04.15	
		D	CW	13.04.15	ISSUED WITH ESIA QUESTIONNAIRE	CW	SS	DM		DESIGNED	C. WAUGH	13.04.15	
		C	CW	13.03.12	CLIENT REVIEW MEETING	DM	SS	PS		DES. APPR	D. MARKOVIC	13.04.15	
		B	CW	13.03.07	INTERNAL REVIEW MEETING	DM	SS	PS					
		A	CW	12.11.23	ISSUED FOR USE WITH ESIA SUBMISSIONS	DM	SS	PS					
DRAWING No.	REFERENCE DRAWING	No	BY	DATE	REVISION DETAILS	CHKD	ENG	APPR		PROJ APPR	P. STAPLES	12.07.17	

Ausenco Solutions Canada Inc.
365 Bay Street, Suite 1200
Ontario M5H 2V1
Canada
T +1 416 363 6518
F +1 416 363 6005
W www.ausenco.com

CLIENT: ROYAL NICKEL CORPORATION

TITLE: DUMONT FEASIBILITY STUDY
52,500 TPD EXPANDING TO 105,000 TPD
OVERALL MINE SITE
GENERAL LAYOUT

COPYRIGHT © Ausenco Limited

PROJECT No	SCALE	SIZE
2280	1:20000	A1

DRAWING No	REV
2280-0000-G-101	E

Jul 16,2013 - 8:46am S:\Proj\2280\CAD\0000\gdrg\2280-0000-G-101.dwg - chris.waugh