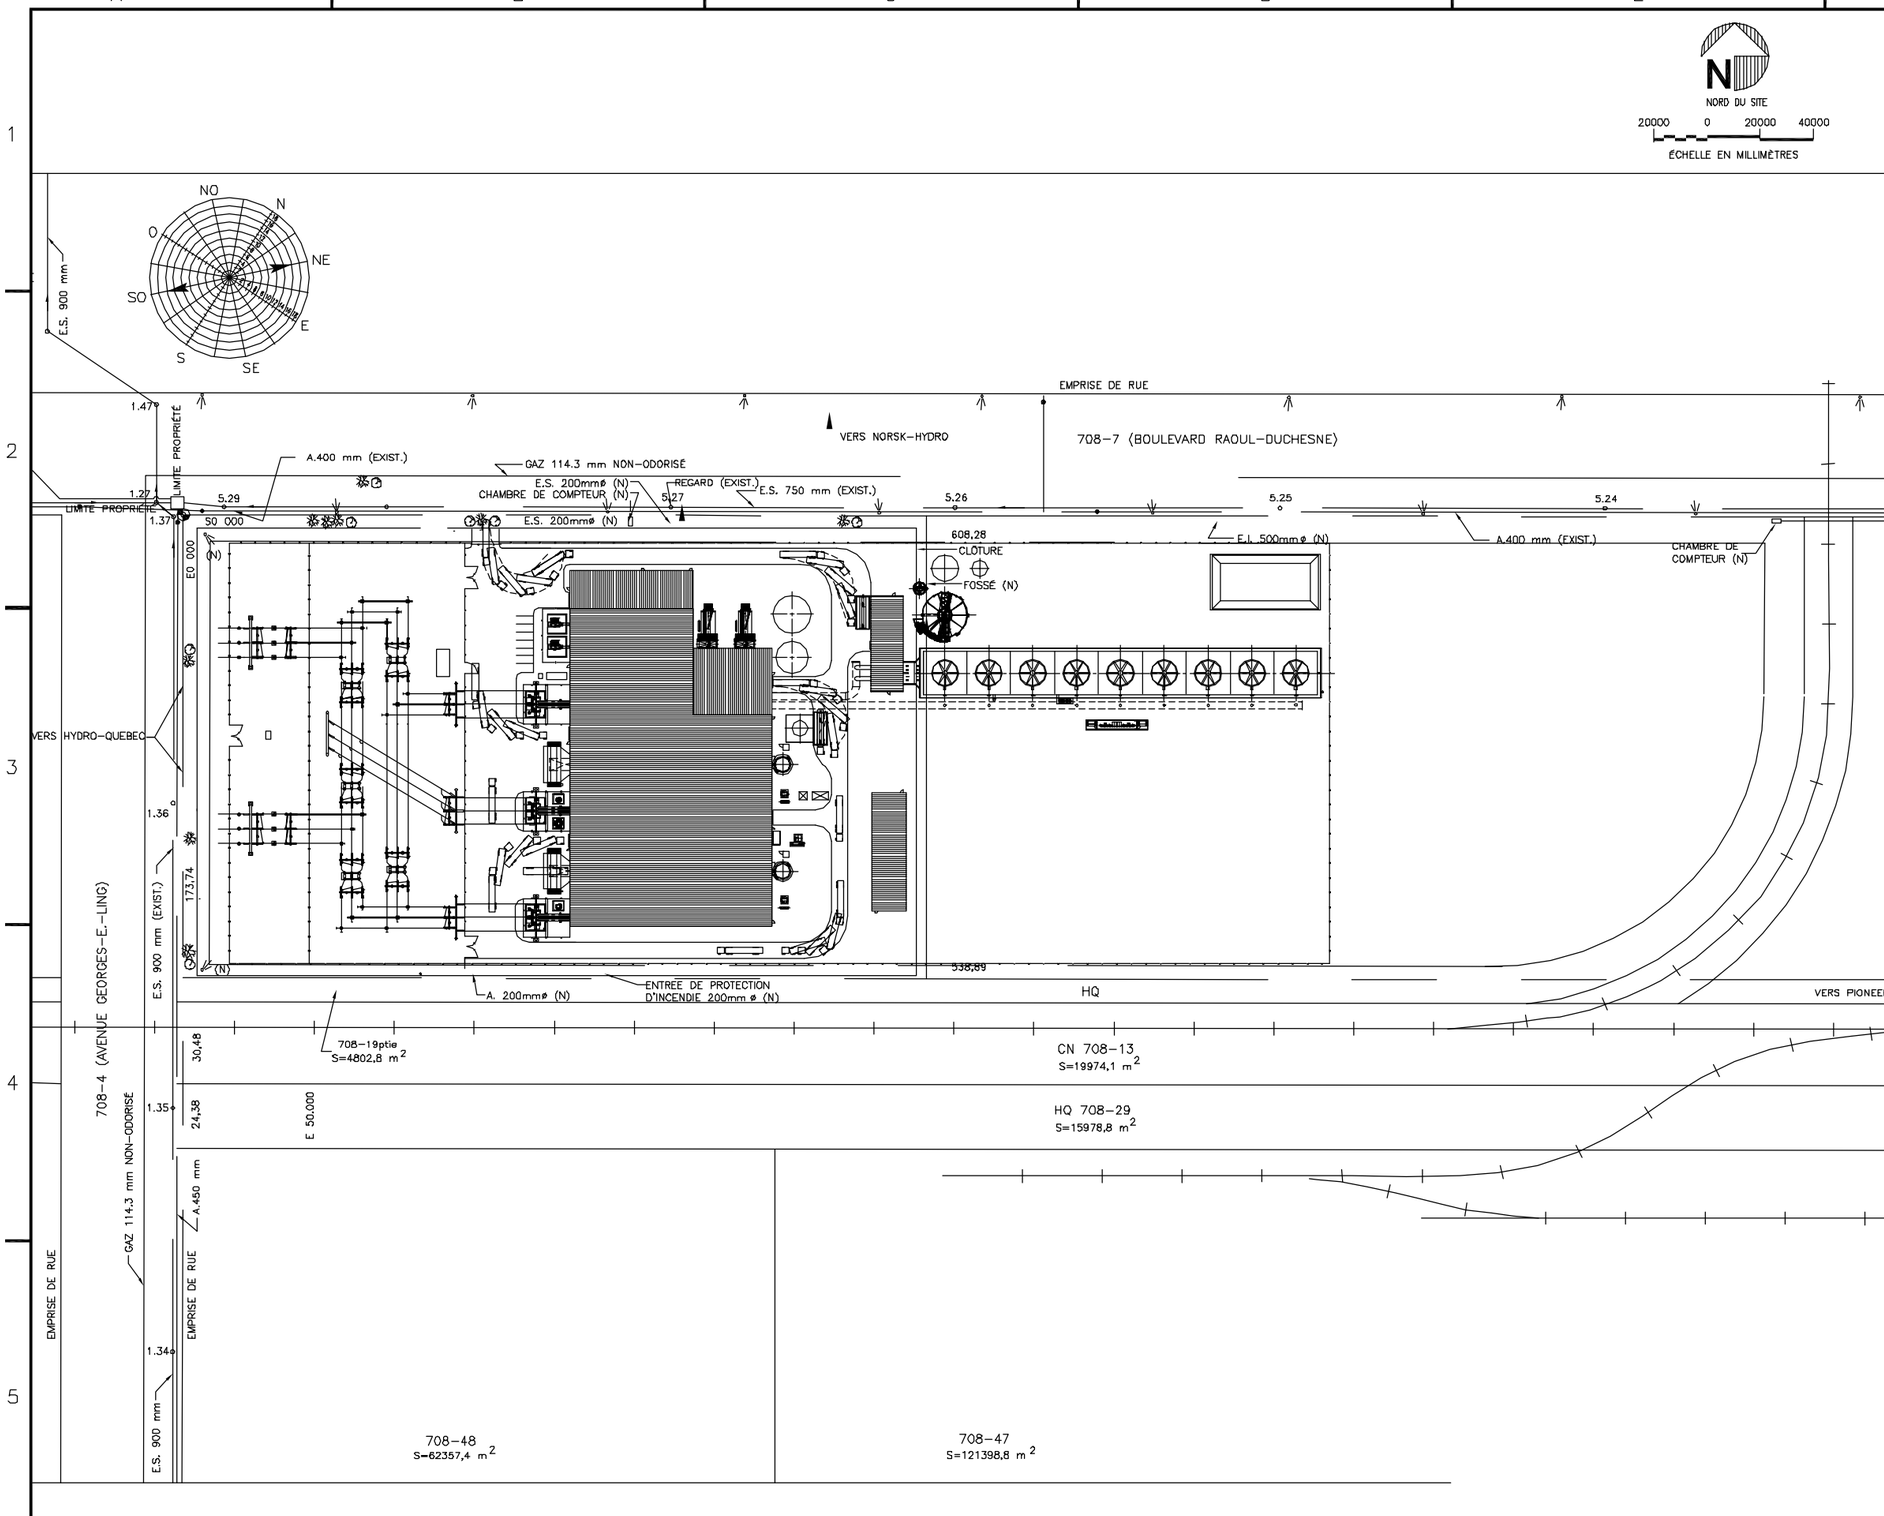

PRELIMINARY ISSUE

REVISION	DATE	BY	CHECKED	PROJ. ENG.	APPROVED	V.P. ENG.	PROJ. MGR.
0	7/8/03	MS					

SNC · LAVALIN Constructors Inc.

DRAWN BY: KDE | ENGINEERED BY: AAC

SCALE: 1:1000

THIS DRAWING IS THE PROPERTY OF SNC-LAVALIN CONSTRUCTORS INC. AND IS NOT TO BE USED IN ANY WAY INJURIOUS TO THEIR INTERESTS AND IS TO BE RETURNED UPON REQUEST.

TRANSCANADA ENERGY LTD.

PROJET DE COGÉNÉRATION BECANCOUR
BÉCANCOUR, QUÉBEC, CANADA

PLAN D'AMÉNAGEMENT GÉNÉRAL DU SITE

DWG. NO. 0532 GA001 | SHT. 01 | REV 0

INSTR | ELECT | MECH | STRUCT | PIPING | PROCESS | REVIEW/SEEN BY

ENVIR01 :\PROJ\603215\Carto\AutoCAD\0532GA001-S01_FR.dwg